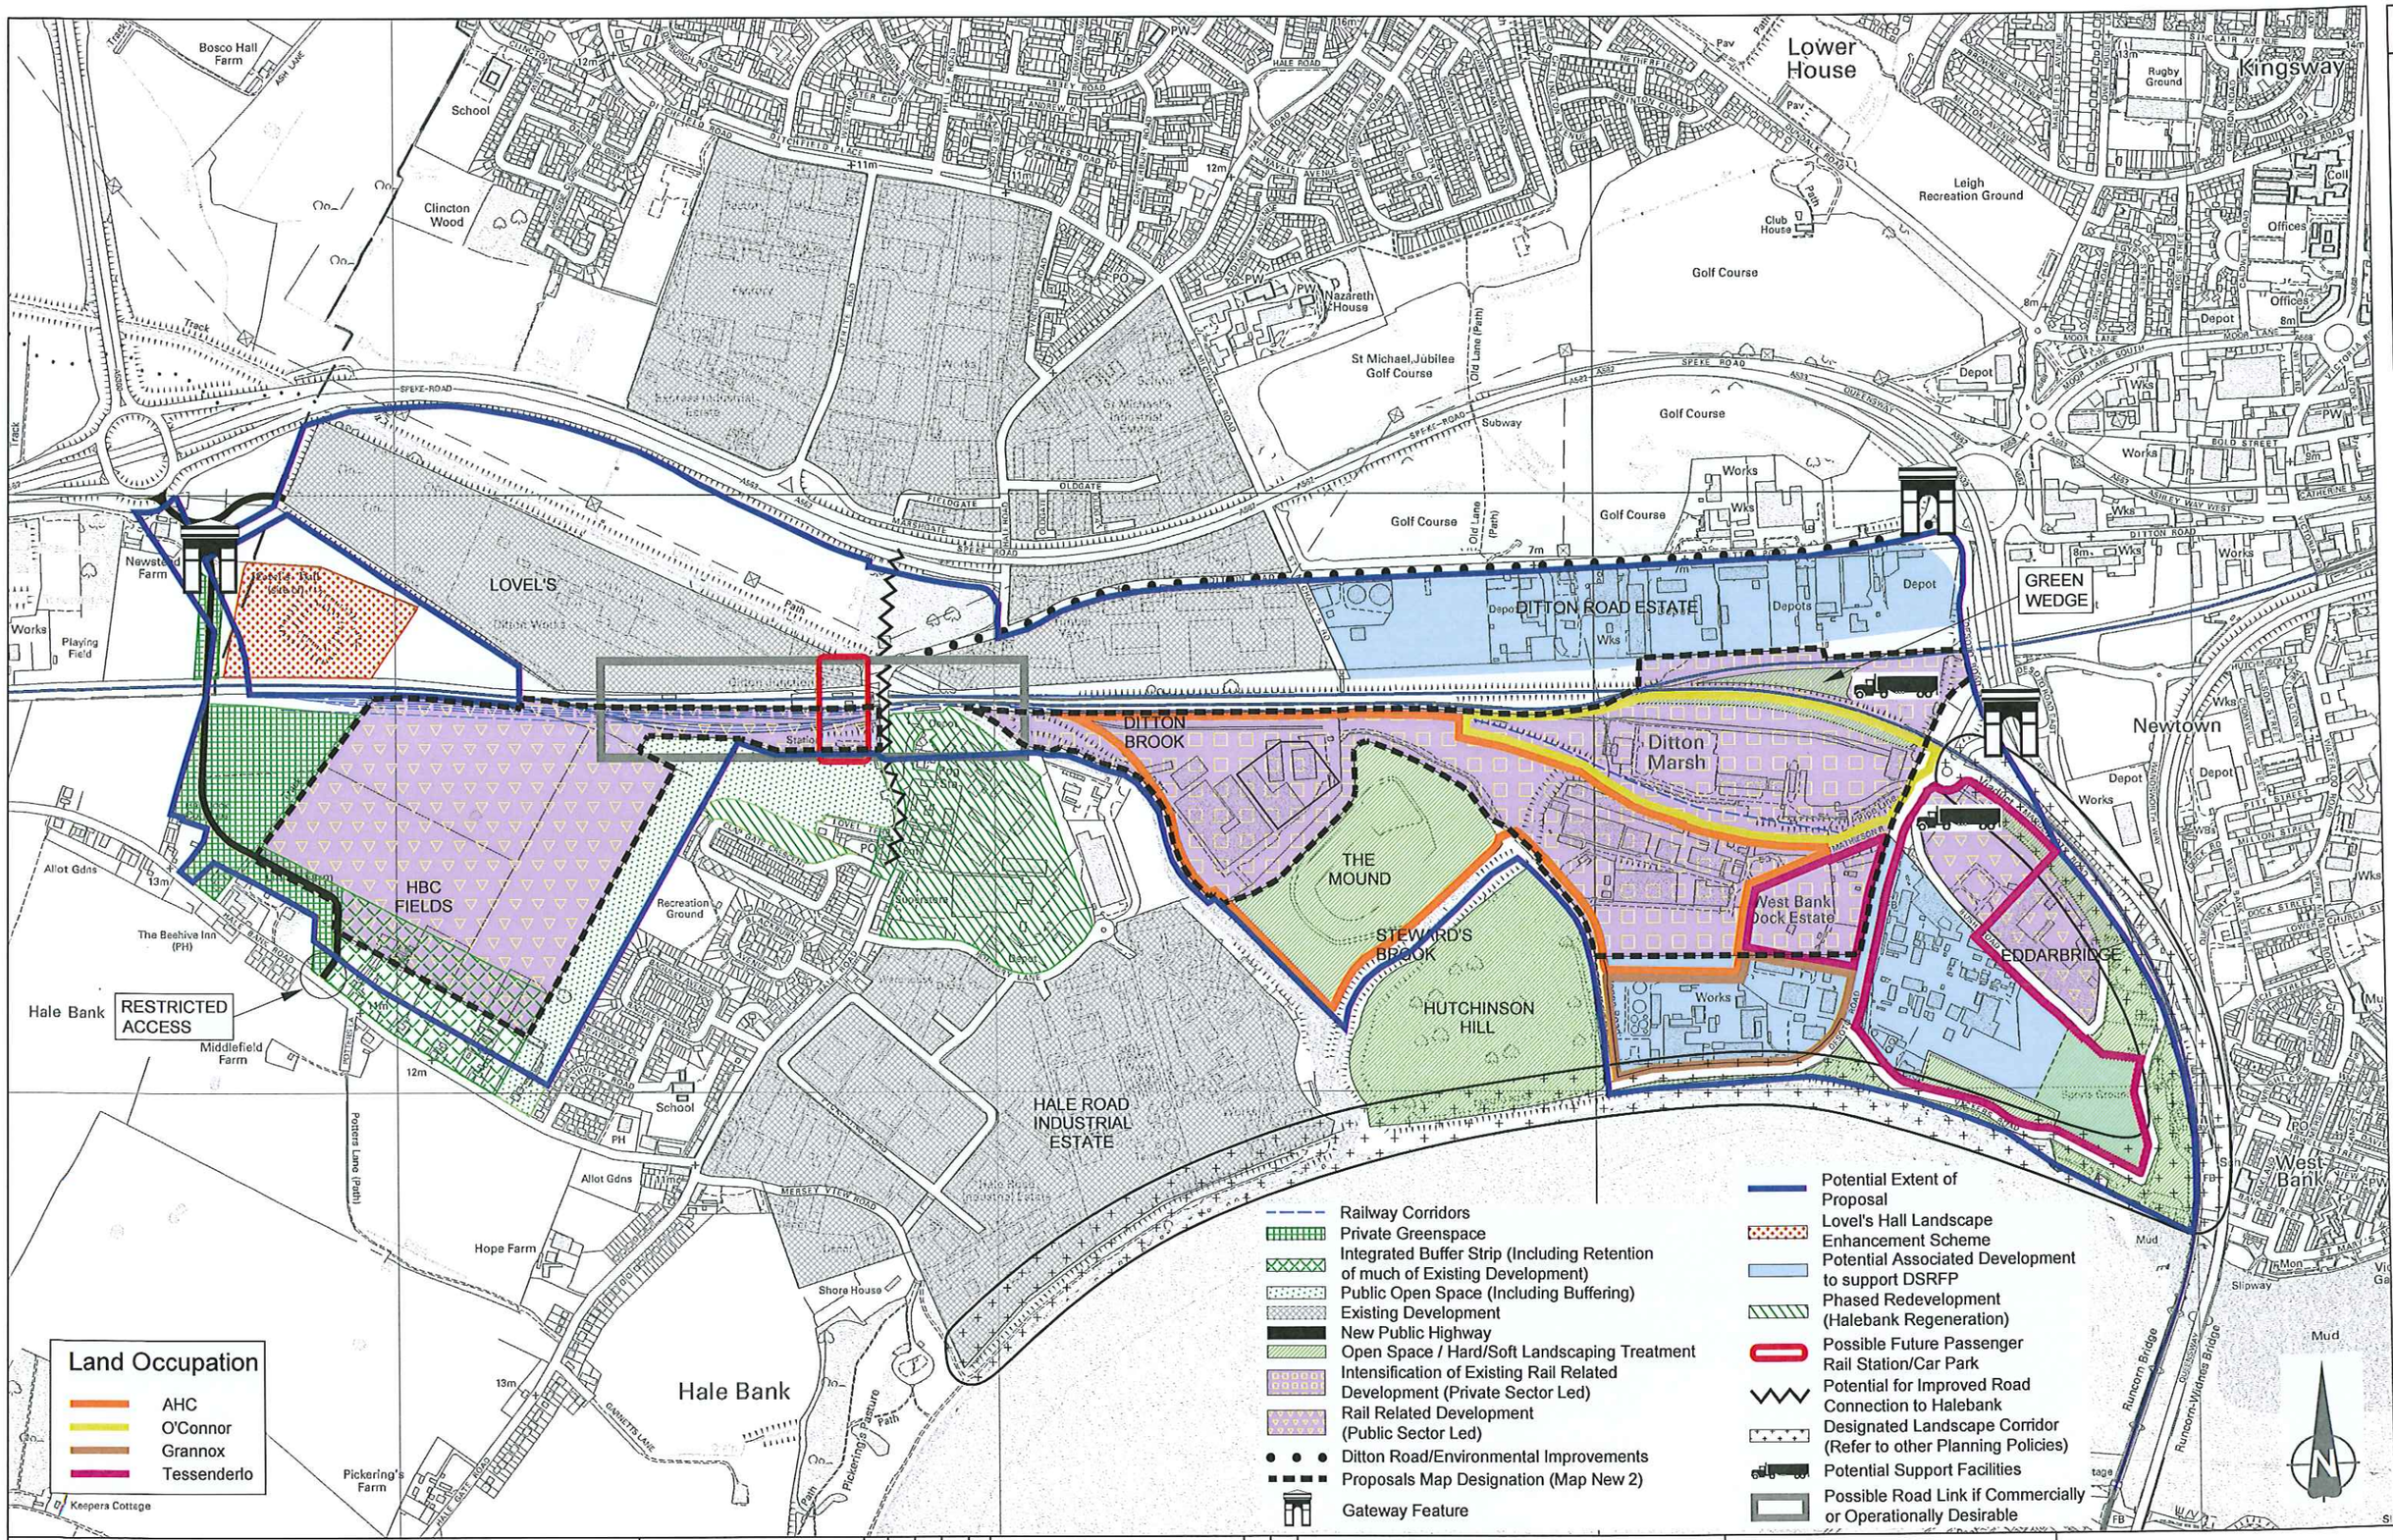

NOTES:
DO NOT SCALE, DRAWING FOR INDICATIVE PURPOSES ONLY

Rev	Description	By	Date	Chk'd	Auth	Rev	Purpose of Issue	Date	Auth

ATKINS
Bank Chambers
Faulkner Street
Manchester
M1 4EH
Tel (0161) 245 3400
Fax (0161) 245 3500

Project: 3MG - MERSEY MULTIMODAL GATEWAY

Title: MASTERPLAN

Client: HALTON BOROUGH COUNCIL

Original Scale	Drawn	Checked	Authorised
1:10,000	RM	NS	NS
	Date DEC. 07	Date DEC. 07	Date DEC. 07

Status | Drawing Number: 5013684/002/13 | Rev: F

Status | Drawing Number: 5013684/002/13 | Rev: F

CAD Drawing File Location: P:\GBMRB\Transport Planning\010 Transport Planning\5013684 Ditton Railfreight Park\Masterplan Drawings\Ditton Concept Masterplan\March 2004 RMICD Copy 4th November 04\Masterplan 13rev F.dwg