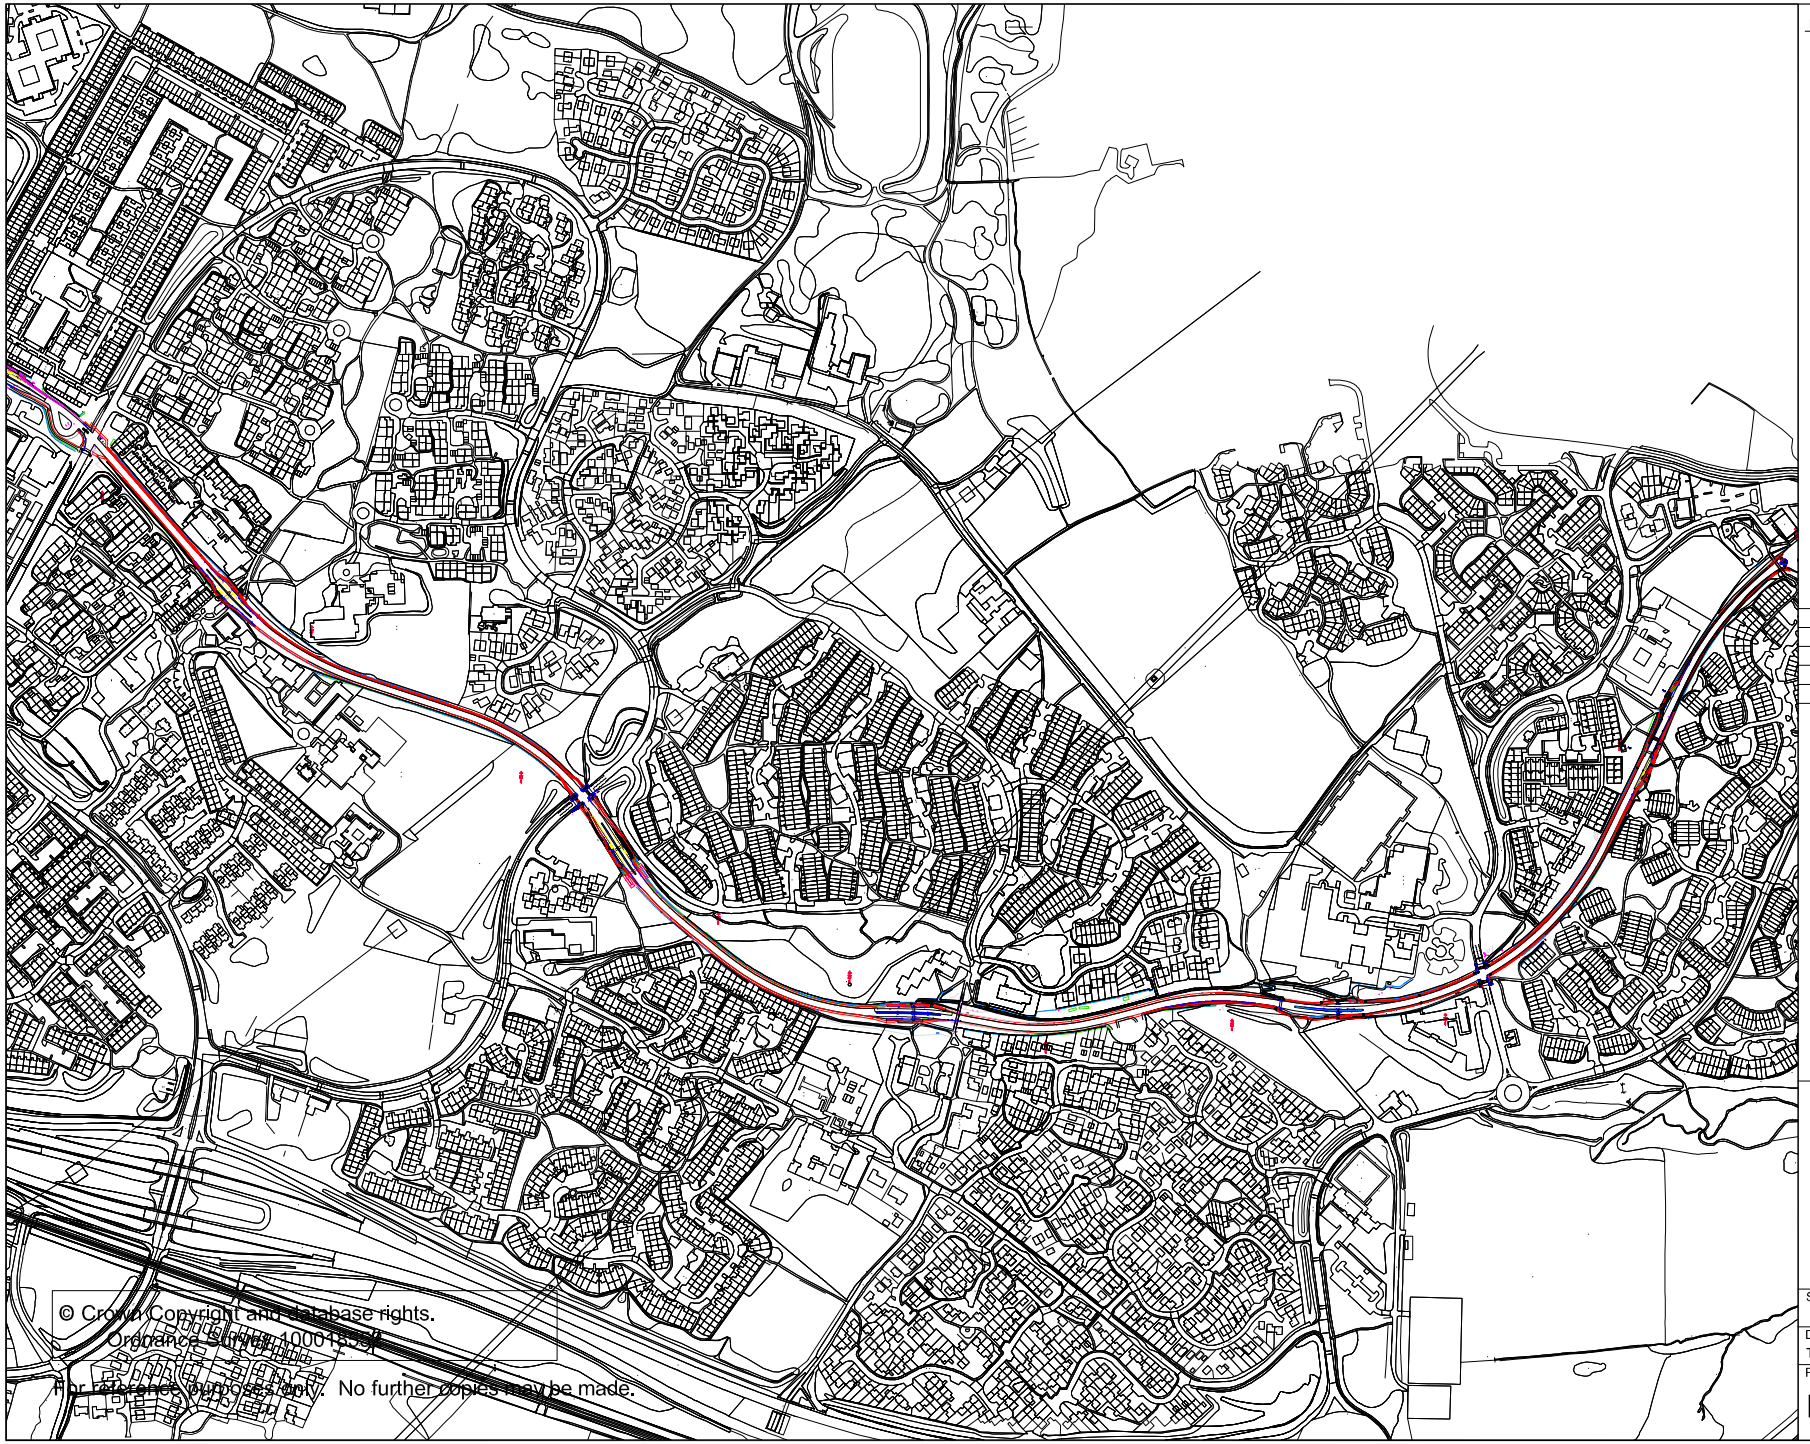

© Crown Copyright and database rights.
Ordnance Survey 100018554
For reference purposes only. No further copies may be made.

Notes:

REVISIONS

HALTON BOROUGH COUNCIL

POLICY, PLANNING
&
TRANSPORTATION DEPARTMENT

T.Gibbs BSc MSc Dip.Surv MRTPI MRICS
Operational Director
Municipal Building, Kingsway
Widnes, WA8 7QF. Tel: 0303 333 4300

ACTIVE TRAVEL CORRIDOR
RUNCORN BUSWAY
CYCLEWAY
MURDISHAW TO HALTON LEA

Scale:	Date: JAN 2021
Drawn by: TB	Checked by:
Plan No: HW-S-2020-93-01	Rev: I